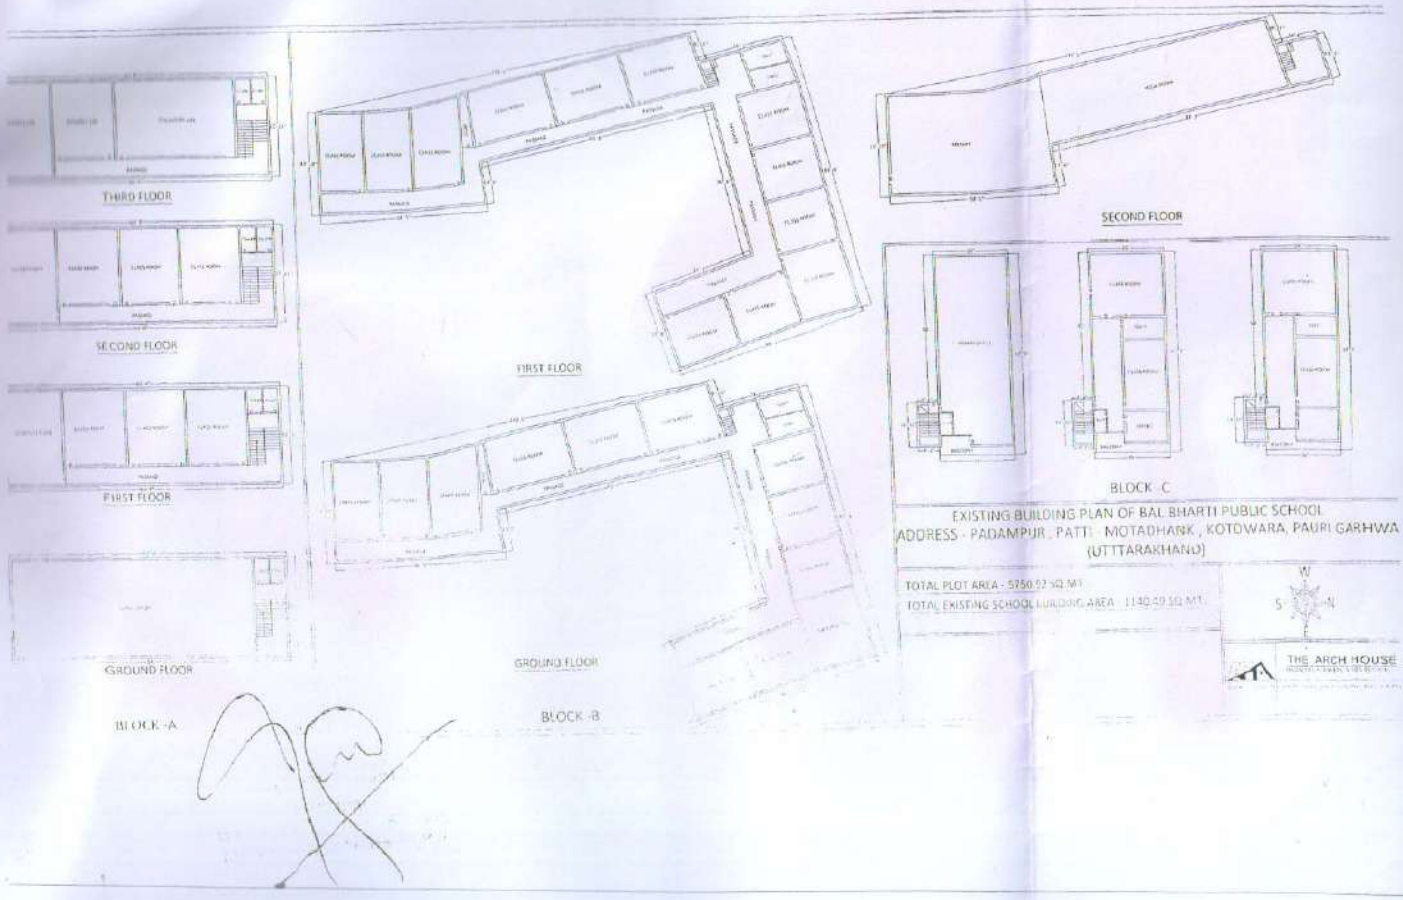

THIRD FLOOR
SECOND FLOOR
FIRST FLOOR
GROUND FLOOR
BLOCK -A
FIRST FLOOR
GROUND FLOOR
BLOCK -B
SECOND FLOOR
BLOCK -C
EXISTING BUILDING PLAN OF BAL BHARTI PUBLIC SCHOOL
ADDRESS - PADAMPUR , PATTI MOTADHANK , KOTDWARA, PAURI GARHWA
(UTTTARAKHAND)
TOTAL PLOT AREA - 5750.92 SQ.MT.
TOTAL EXISTING SCHOOL BUILDING AREA - 1130.59 SQ.MT.
W
S
N
THE ARCH HOUSE